BGC Fibre Cement

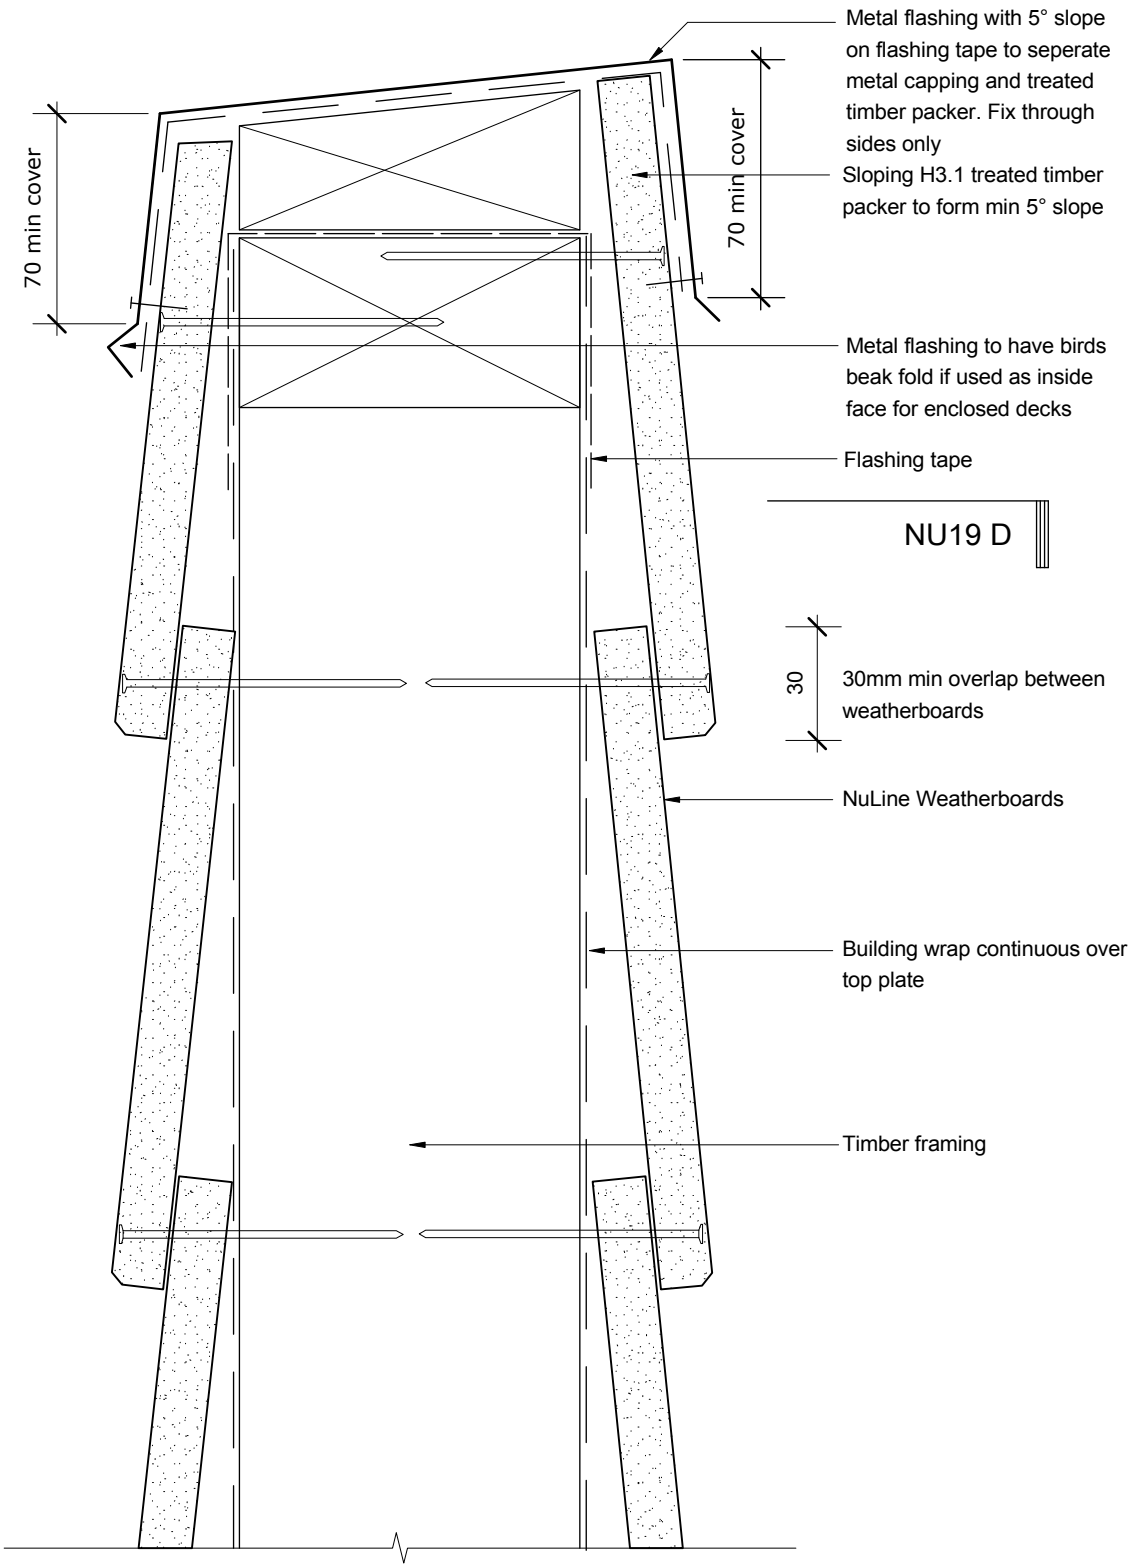

THIS DETAIL IS TO BE USED WITH DETAIL NU19 D

PROFILE NuLine Weatherboards

DETAIL Parapet Wall Direct Fixed

DATE Jan 2009

SCALE 1:2 @ A4

DETAIL NO. NU-18 D